经济技术指标

序号	名　称		单位	数量	备　注
1	总用地面积		㎡	1900.00	约合2.85亩
其中	建筑基底面积		㎡	634.10	
	绿地面积		㎡	573.64	
	硬化面积		㎡	692.26	
2	规划总建筑面积		㎡	2708.84	
3	地上建筑面积		㎡	2671.72	
其中	培训楼建筑面积		㎡	2635.81	
	附属用房建筑面积		㎡	73.03	
	其中	地上建筑面积	㎡	35.91	
		地下建筑面积	㎡	37.12	
4	容积率			1.41	
5	建筑密度		%	33.4	
6	绿地率		%	30.2	
7	停车位		辆	8	

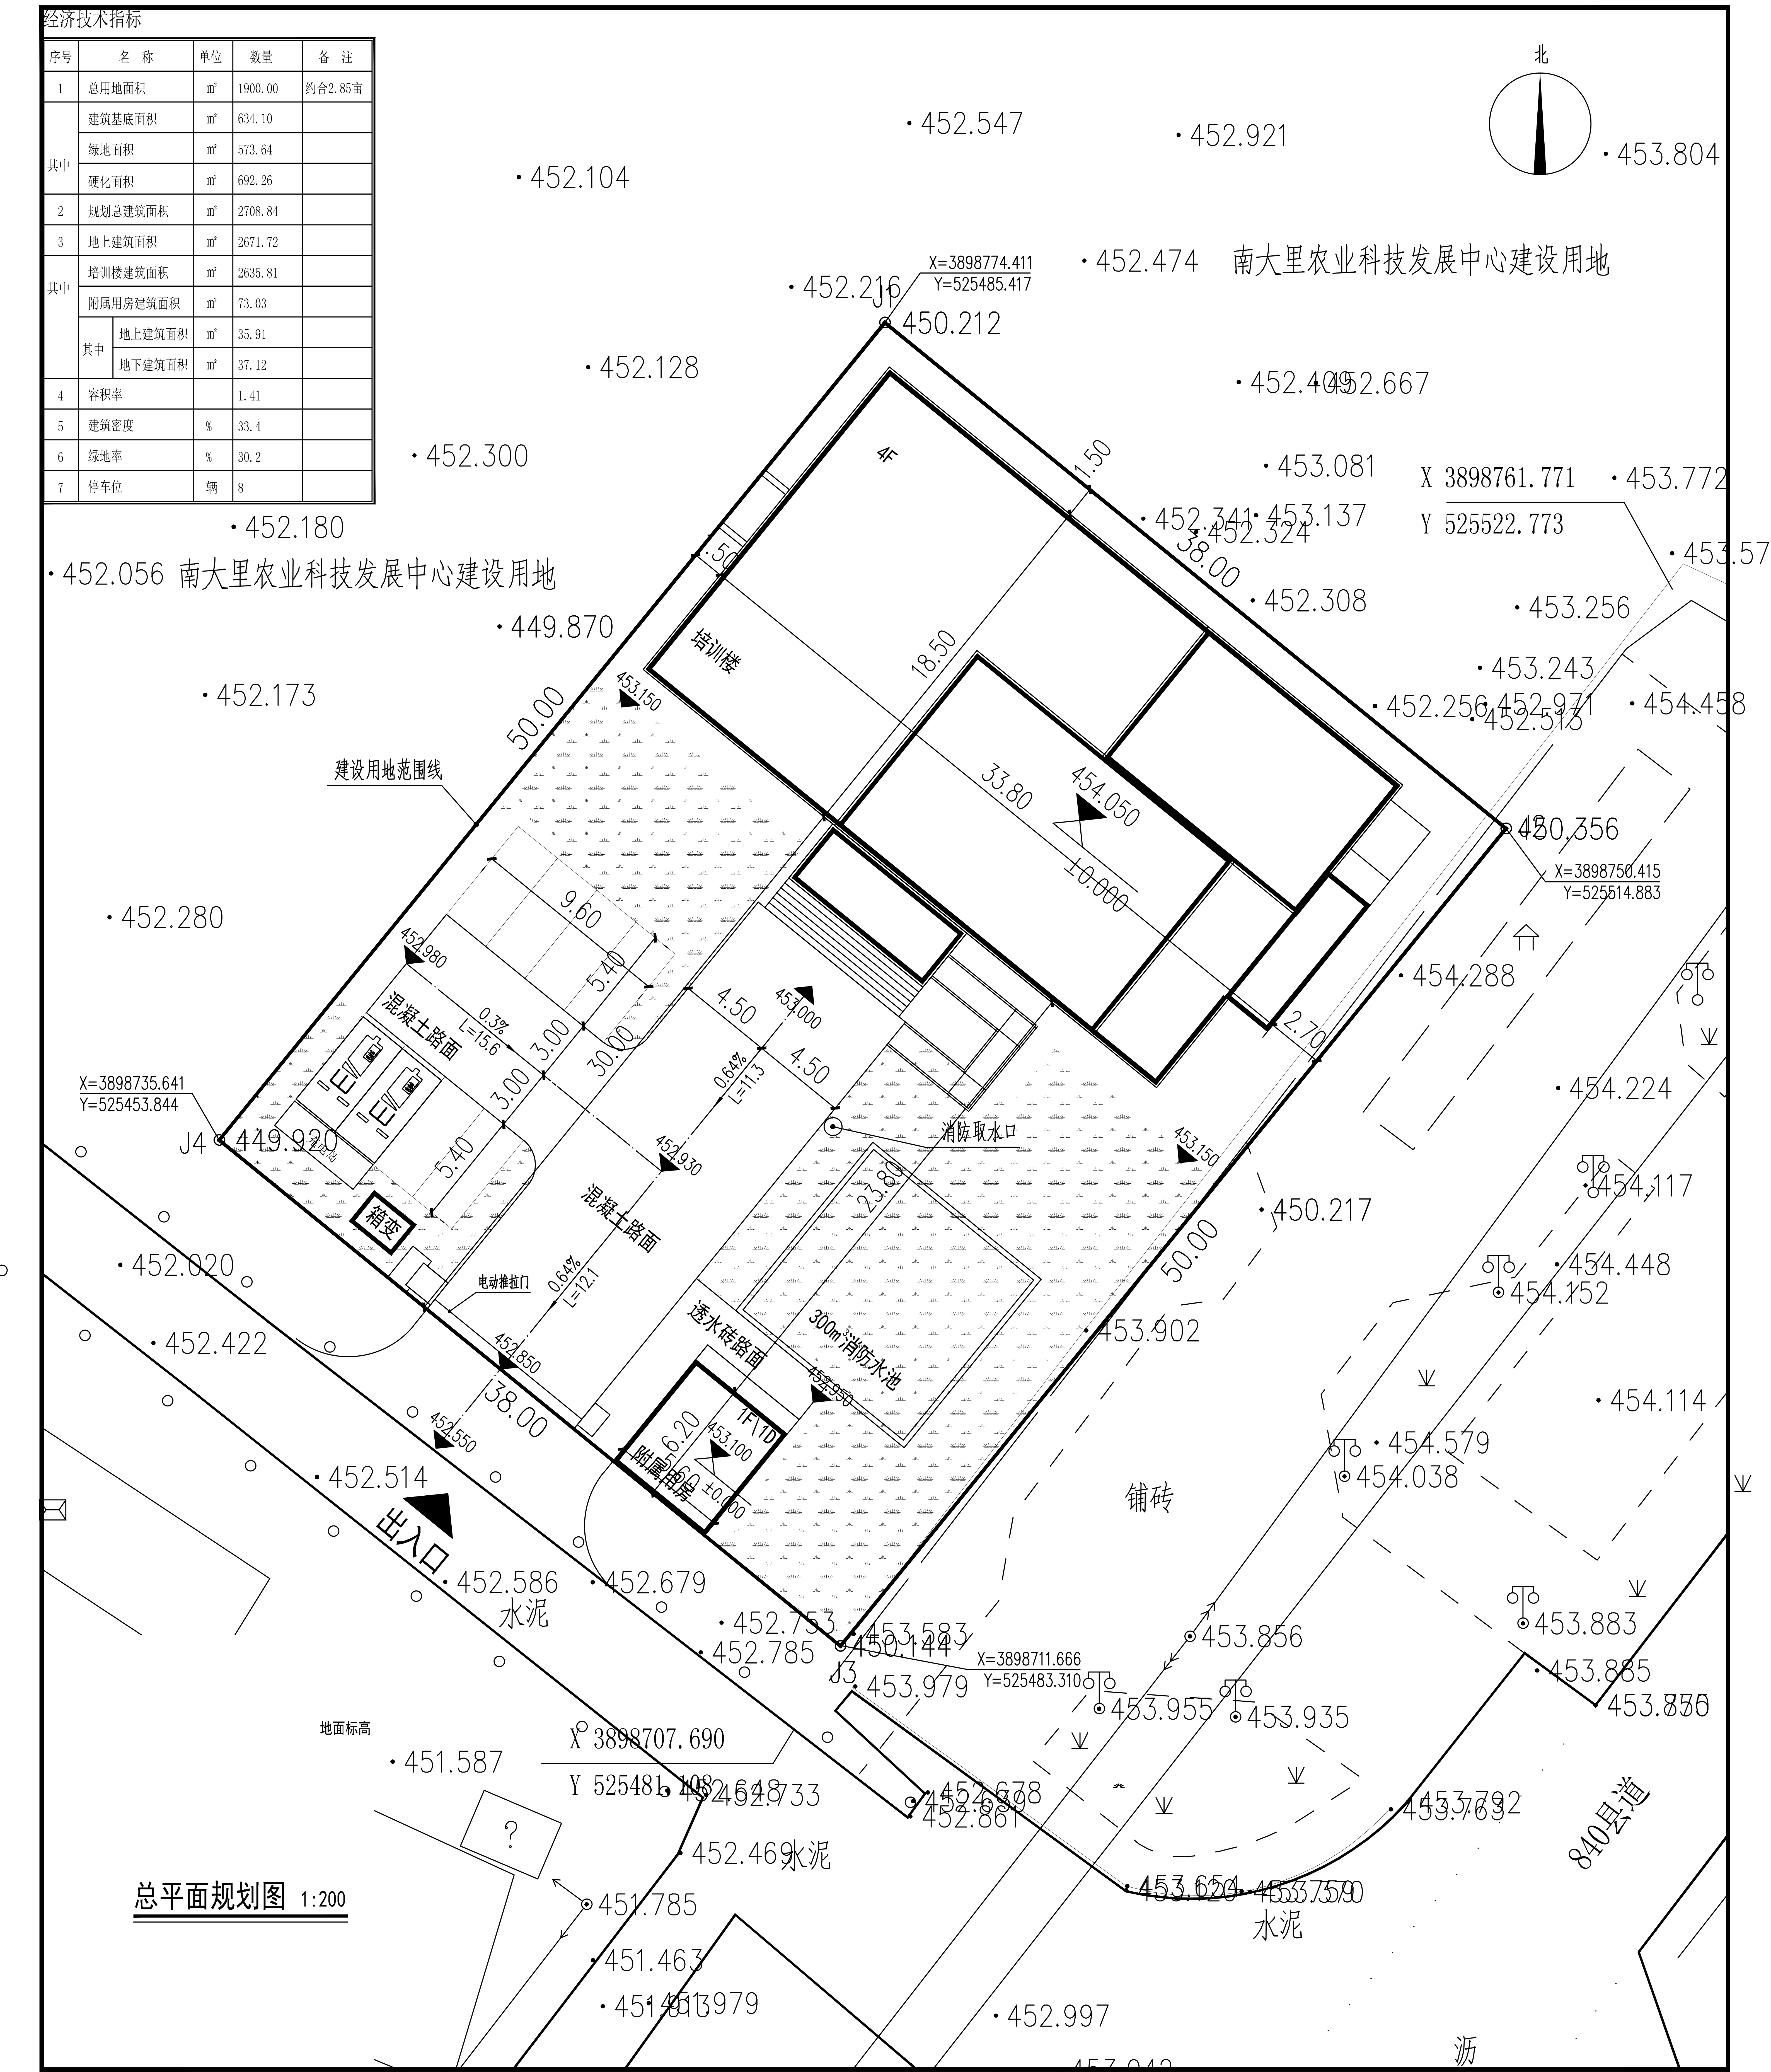
北
南大里农业科技发展中心建设用地
南大里农业科技发展中心建设用地
培训楼
4F
建设用地范围线
混凝土路面
混凝土路面
透水砖路面
300m³消防水池
消防取水口
箱变
电动推拉门
附属用房
1F(1D)
出入口
铺砖
水泥
水泥
水泥
沥
县道840
地面标高
J1
X=3898774.411
Y=525485.417
450.212
J2
450.356
X=3898750.415
Y=525514.883
J3
450.144
X=3898711.666
Y=525483.310
J4
449.920
X=3898735.641
Y=525453.844
X 3898761.771
Y 525522.773
X 3898707.690
Y 525481.108
454.050
±0.000
453.100
±0.000
453.000
452.930
452.850
452.550
452.950
452.980
453.150
453.150
50.00
50.00
38.00
38.00
1.50
1.50
18.50
33.80
10.000
2.70
9.60
5.40
5.40
3.00
3.00
30.00
4.50
4.50
23.80
6.20
0.3%
L=15.6
0.64%
L=11.3
0.64%
L=12.1
452.547
452.921
453.804
452.104
452.474
452.216
452.128
452.409
452.667
453.081
452.300
453.772
452.341
453.137
452.324
452.180
452.056
453.57
452.308
453.256
449.870
453.243
452.173
452.256
452.971
452.515
454.458
452.280
454.288
454.224
454.117
452.020
450.217
454.448
454.152
452.422
453.902
454.114
454.579
454.038
452.514
452.586
452.679
453.883
452.753
453.583
453.856
452.785
453.885
453.979
453.955
453.935
453.830
451.587
452.648
452.733
452.678
452.639
452.861
453.792
453.763
452.469
451.785
453.654
453.620
453.759
453.750
451.463
451.913
451.979
452.997
453.042

总平面规划图 1:200

工程编号 JOB NO. 22YC-43
阶段 STAGE 方案
专业 DISCIPLINE 建筑
比例 SCALE 1:100
图号 DWG NO. 全
日期 DATE 2023.02
版本号 VERSION NUMBER A

图纸名称 DRAWING TITLE
总平面规划图

项目名称 SUB PROJECT
南大里农业科技发展中心总图

工程名称 PROJECT
南大里乡"夏鲜"蔬菜产业园区及产城融合示范区建设项目

建设单位 CONSTRUCTION
夏县南大里乡人民政府

审定 APPROVED BY	王铭铭	
审核 VERIFIED BY	徐敏	徐敏
项目负责人 PROJECT CHIEF	赵璇	赵璇
专业负责人 DIVISION CHIEF	王铭铭	
校对 CHECKED BY	关国涛	关国涛
设计 DESIGNED BY	杨惠民	杨惠民

说明 EXPLAIN

合作设计单位 CO-OPERATED WITH

备注 NOTE

本图经初步设计审查机构及消防审批部门审查合格方可用于施工，版权属中盛弘宇建设科技有限公司所有，未经书面许可，不得擅自使用、更改和复制等其他用途。

This drawing can only be used for construction after being examined to be qualified and approved by Drawing Appraisal Unit & Fire Control Committee. The copyright belongs to zhongsheng hongyu construction technology co., LTD. Without written permission, it's prohibited to use, change or copy the drawing for other purposes.

工程设计资质证书编号
建筑甲级:A113007169
园林甲级:A113007169
规划乙级:城规142010
市政乙级:A213007166
人防乙级:A213007166

中盛弘宇建设科技有限公司
Zhongsheng Hongyu Construction Technology Co.,Ltd.

签字齐全 盖章有效